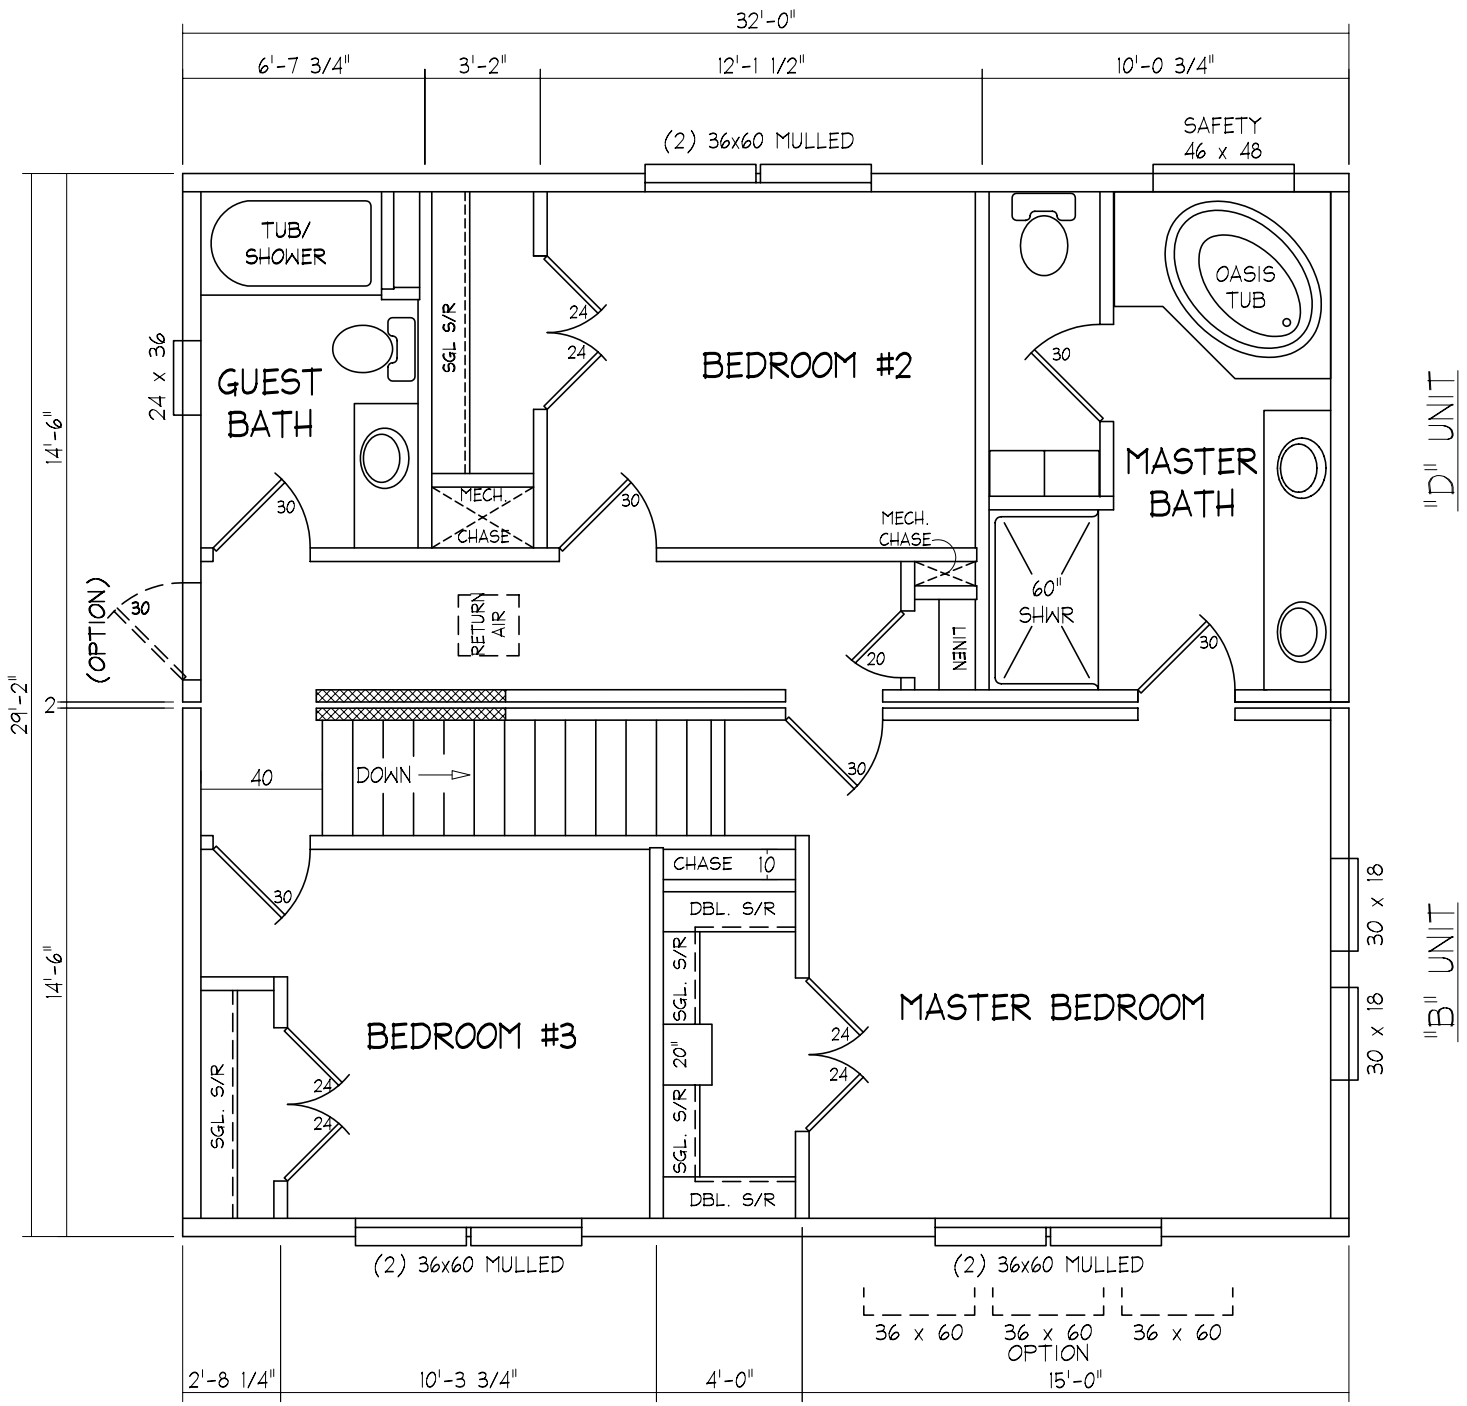

SECOND FLOOR

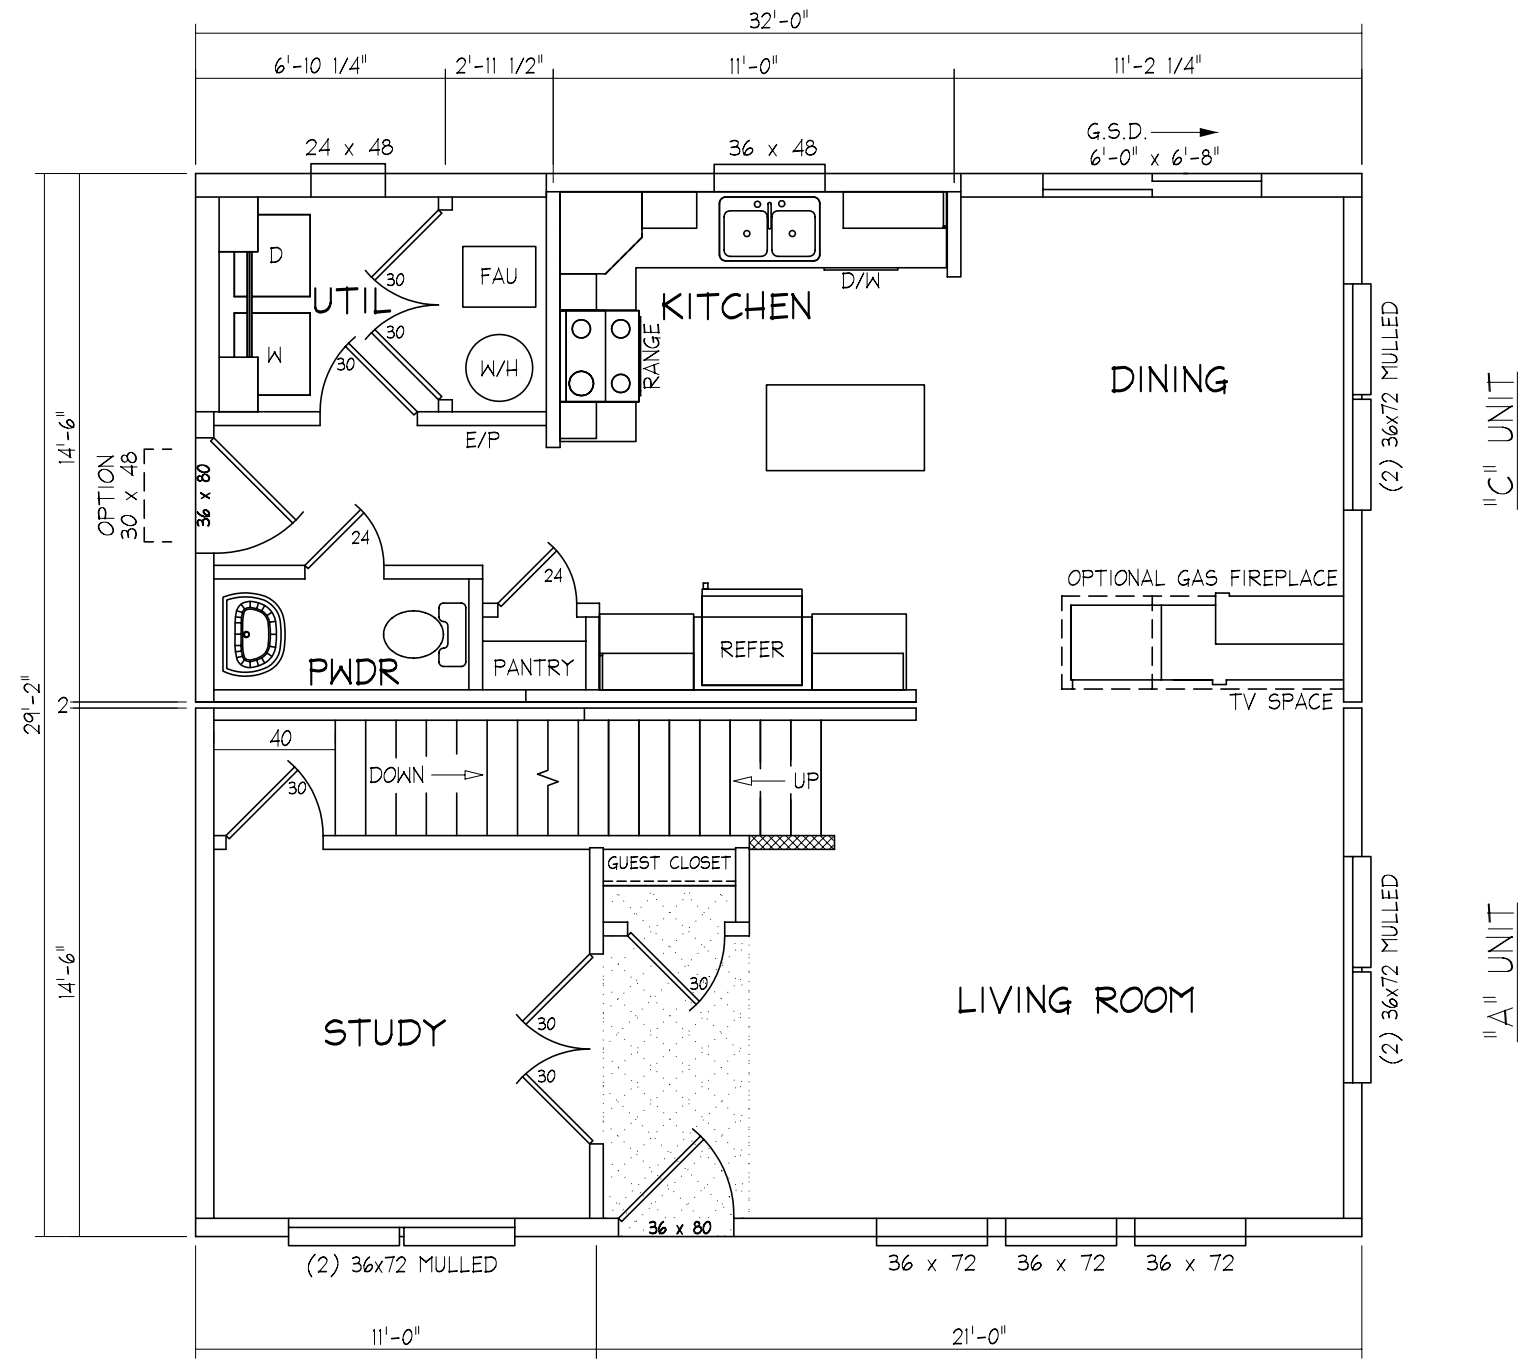

FIRST FLOOR

DATE	BY	REVISION	LTR

	NAME	DATE	STRUCTURAL
SALES LAYOUT	N/A	N/A	N/A
SUBMITTAL PACKAGE	N/A	N/A	
PRODUCTION DRAWINGS	N/A	N/A	
WALLS & CABINET DRAWINGS	N/A	N/A	

Guerdon Enterprises, LLC
5556 FEDERAL WAY
BOISE, ID 83716

SCALE:
STATE: XX
DATE: 11/10/06

DRAWING TITLE:
MODEL: 4TS-3032-01-XXXXM
SHEET: