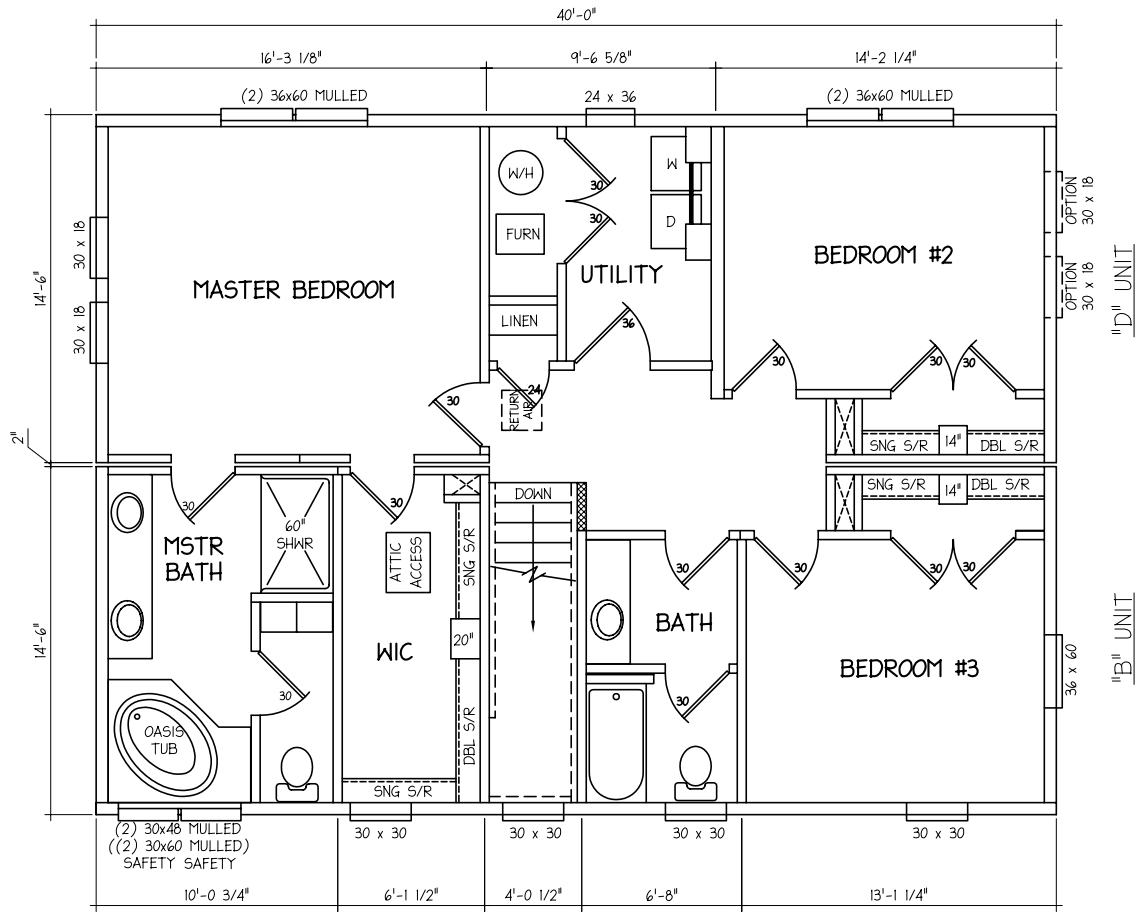

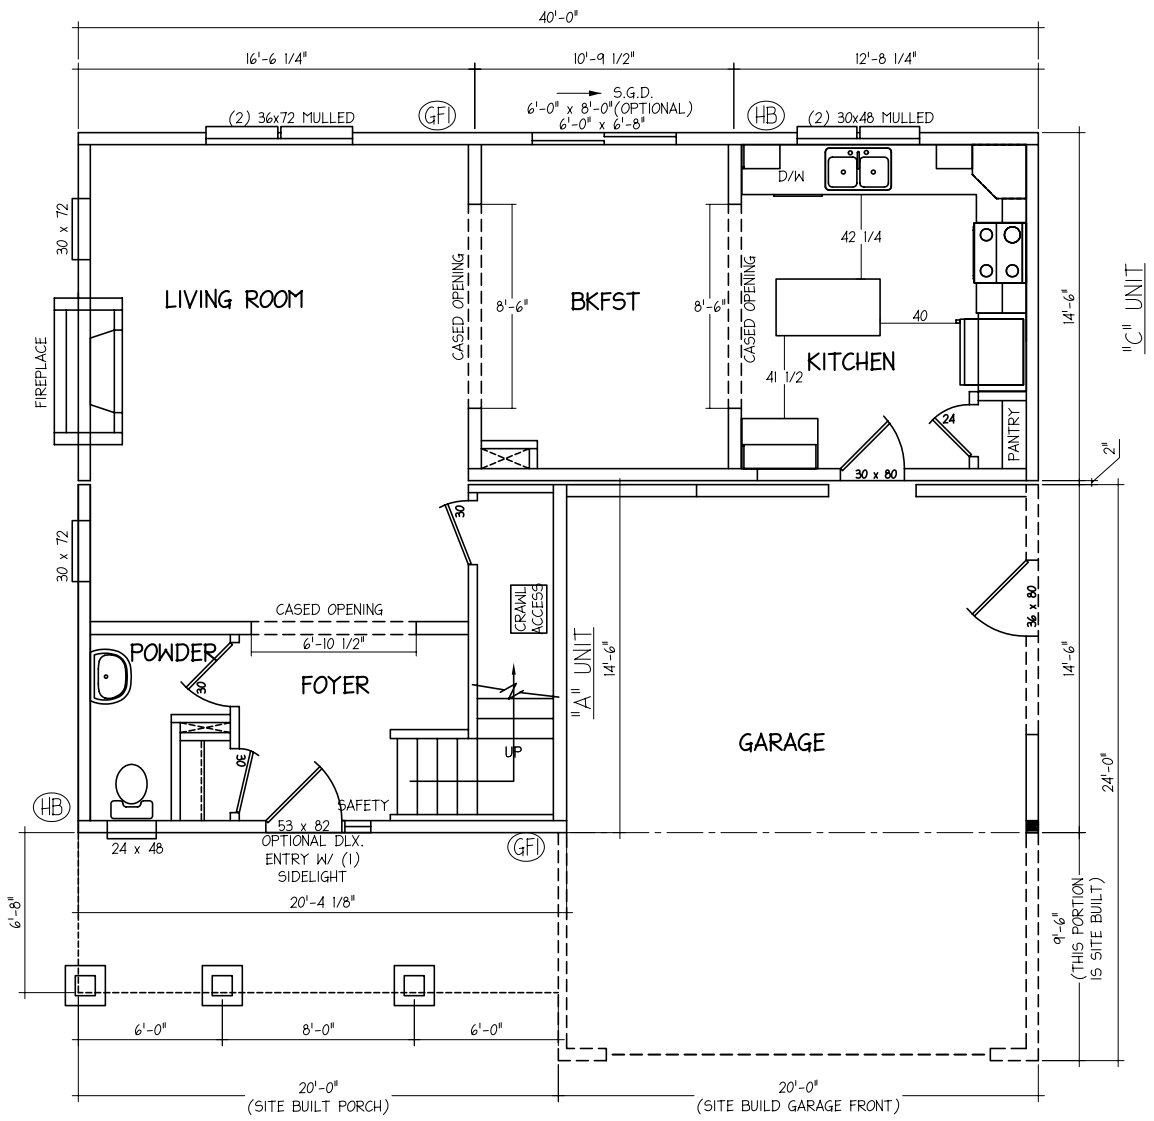

DATE	BY	REVISION	LTR		NAME	DATE	STRUCTURAL
				SALES LAYOUT	RD	10/07/06	NTA
				SUBMITTAL PACKAGE	RD	10/07/06	
				PRODUCTION DRAWINGS	N/A	N/A	
				WALLS & CABINET DRAWINGS	N/A	N/A	

Guerdon Enterprises, LLC
5556 FEDERAL WAY
BOISE, ID 83716

SCALE: 1/8"=1'-0"
STATE: ID
DATE: 11/10/06

DRAWING TITLE: FLOOR PLAN

MODEL: 4TS-3040-02-XXXX

SHEET: A-1.0